FINAL RECOMMENDED PLAN

PLAN FINAL RECOMMENDÉ

HIGHWAY 417 EXPANSION | ÉLARGISSEMENT DU L'AUTOROUTE 417

FROM NICHOLAS STREET TO OTTAWA ROAD 174 | DE LA RUE NICHOLAS À LA ROUTE 174 D'OTTAWA

LEGEND

- Landscape Enhancements / Landscape Enhancements
- Dry Detention Pond / Dry Detention Pond
- New Noise Wall / New Noise Wall

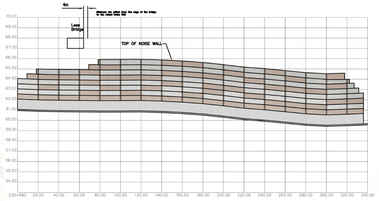

417 NOISE WALL WBL (LEES AVE. BRIDGE)

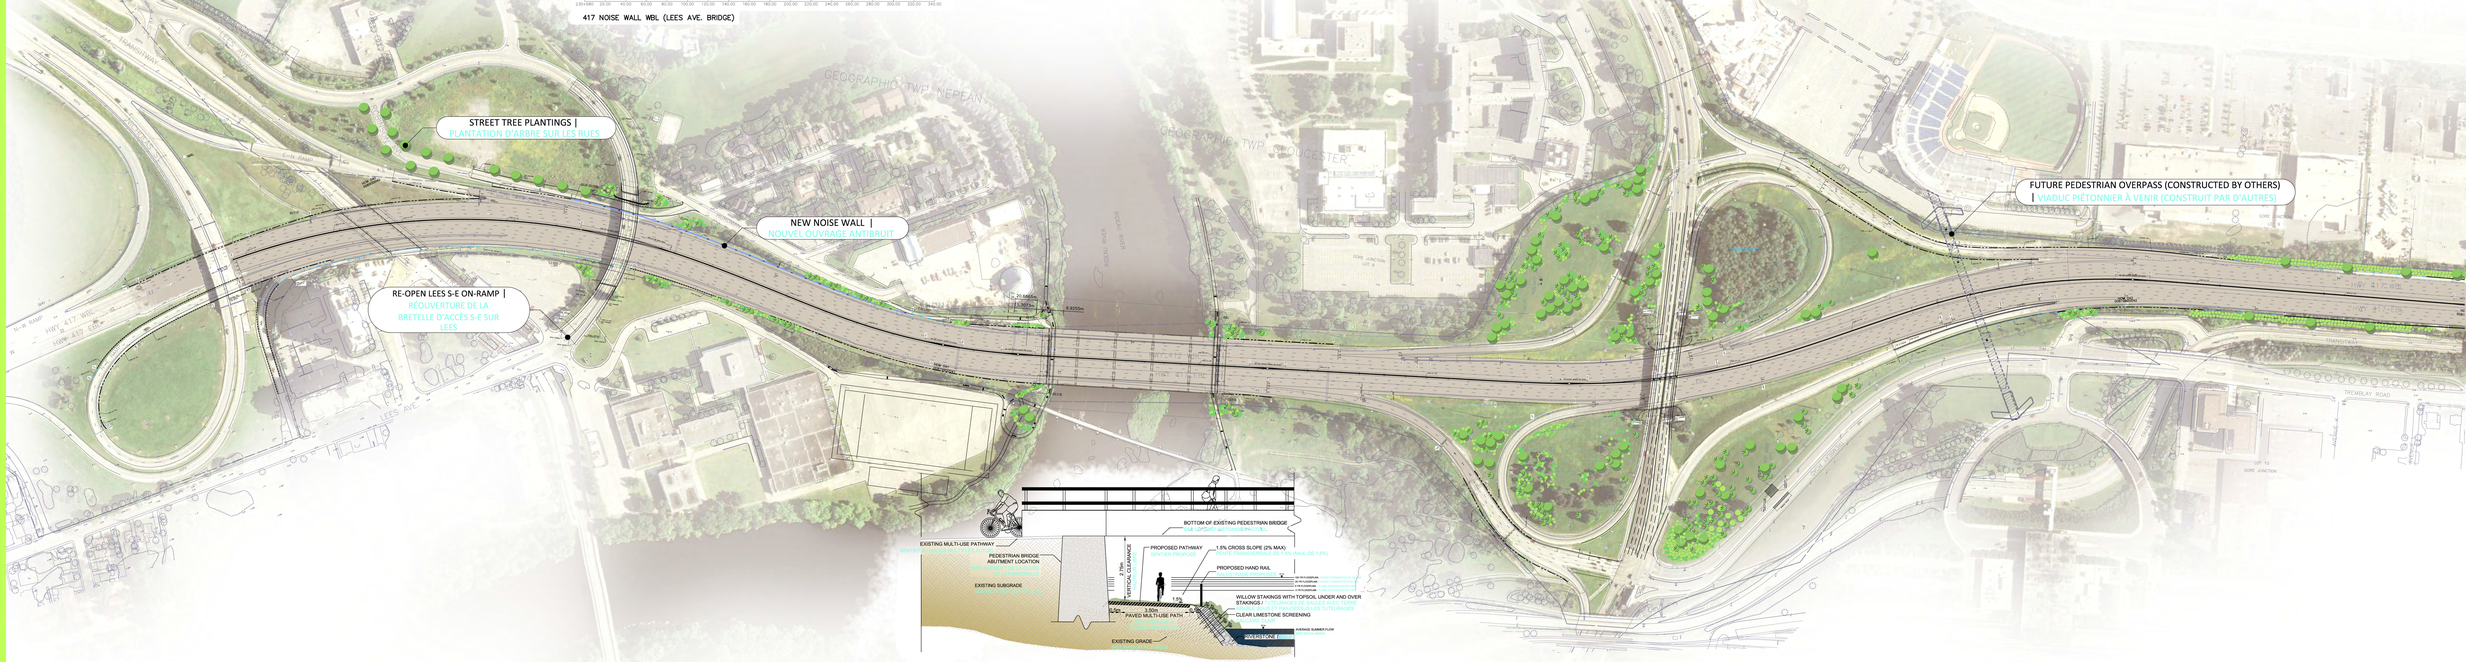

SECTION - PROPOSED PATHWAY UNDER EX. PEDESTRIAN BRIDGE

SECTION - SENTIER PROPOSÉ SOUS LE PONT PIÉTONNIER ACTUEL

* DIMENSIONS AND GRADES ARE APPROXIMATE ONLY
* DIMENSIONS ET PENTES SONT APPROXIMATIVES SEULEMENT

McCORMICK RANKIN
A member of MMM GROUP

FINAL RECOMMENDED PLAN

PLAN FINAL RECOMMENDÉ

Context Sensitive Design: Lighting Bracket

Context Sensitive Design: Bridge Detail

Ottawa